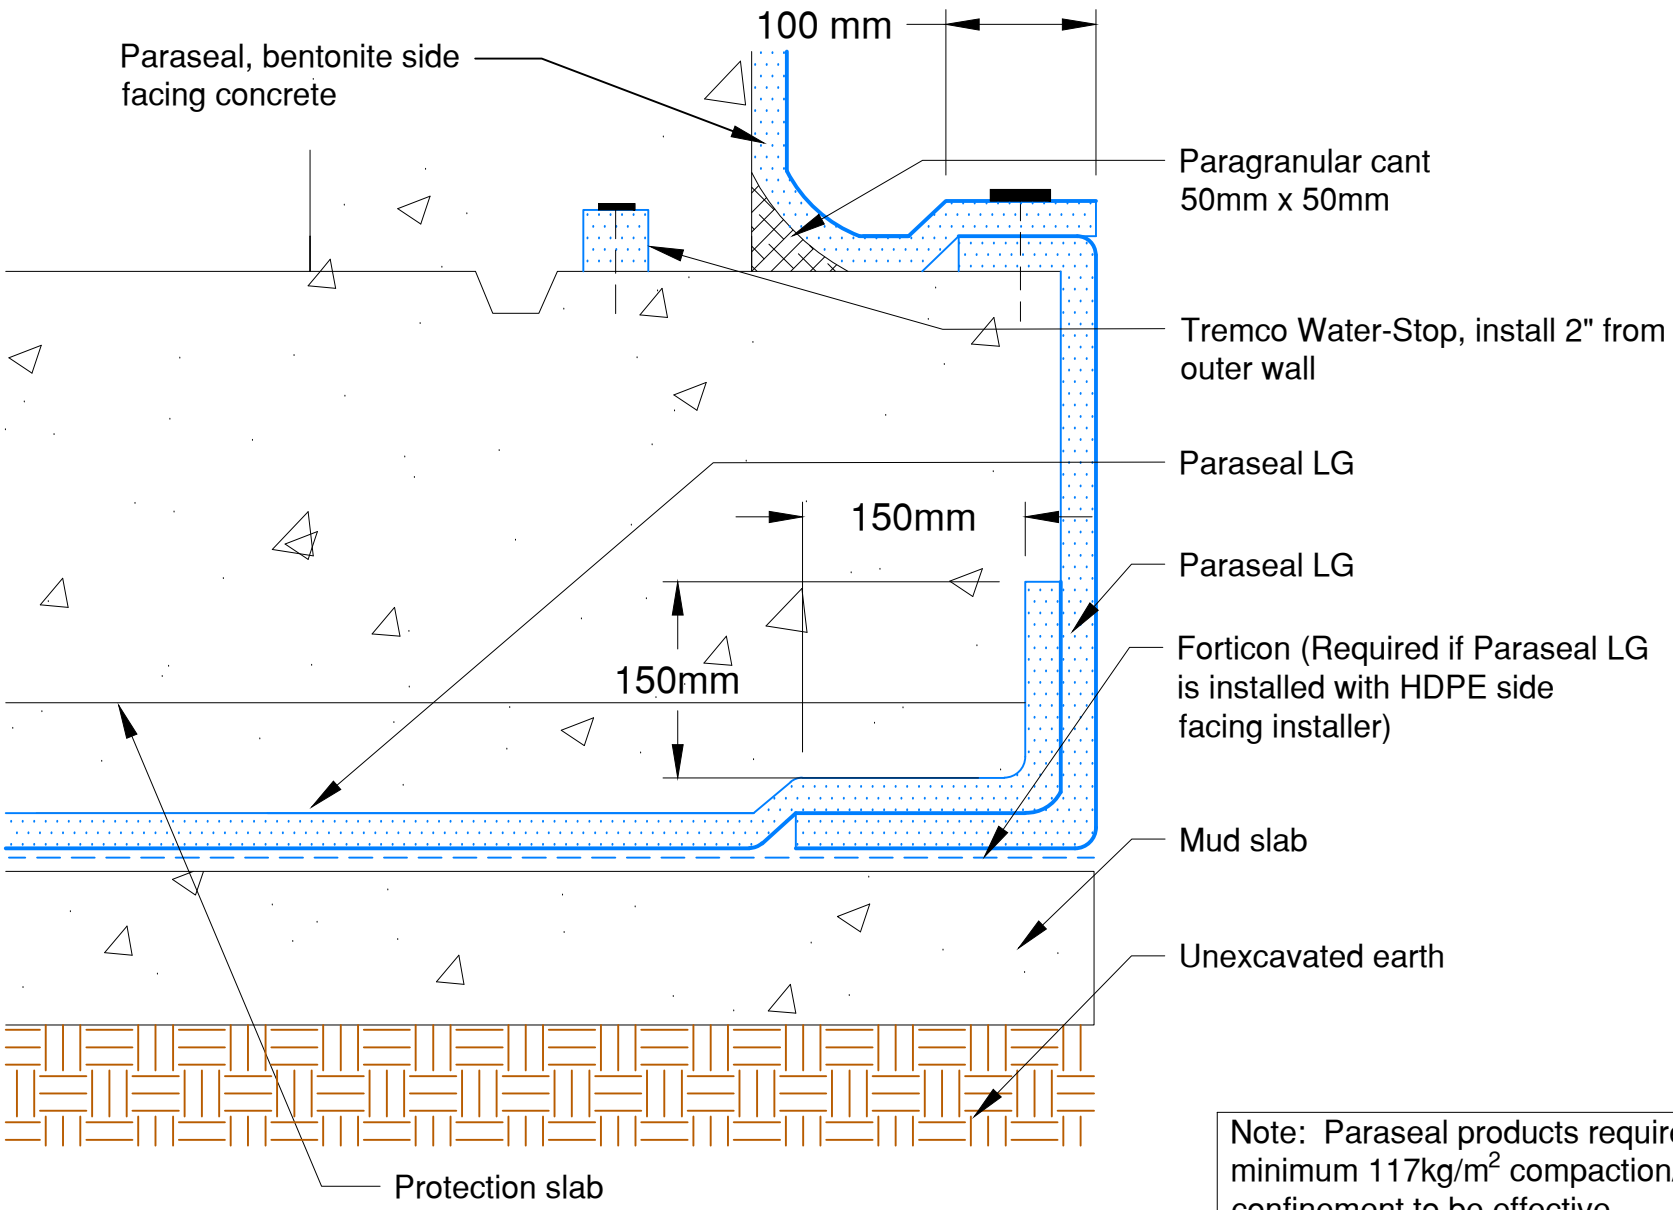

Note: Paraseal products require a minimum 117kg/m^2 compaction/ confinement to be effective.

TREMCO
www.tremco.com.au
12/4 Southridge St, Eastern Creek, NSW 2766
Phone: (02) 9638 2755 Fax: (02) 9638 2955

Project: Paraseal Below Slab-on-Grade Detail: Tie-In Between Backfilled Wall and Mat/Mud Slab				Sheet Number:	File Name: PBSOG - Tie-In Btw BFW & Mat Slab 001	Rev #: 01
This detail is intended for conceptual purposes only.	Drawn by: SP	Checked by: XX	Scale: N.T.S	Date: 10/11/2020	